SITE DATA

EXISTING ZONING:	"P.U.D."-RESIDENTIAL PLANNED UNIT DEVELOPMENT
GROSS ACREAGE:	220.77 Ac.
PROPOSED UNITS:	1,389 U.L.A.
PROPOSED GROSS DENSITY:	2.70 D.U./A.

PROPOSED LAND USES:

REQUIRED OPEN SPACE: (25% OF GROSS ACREAGE)				55.19 Ac.
PROVIDED OPEN SPACE/RECREATION:				80.58 Ac.
RESIDENTIAL:	UNITS	AREA (Ac.)	D.U./A	MAX HT. (FT)
SFD-(ZERO LOT LINE SINGLE-FAMILY):	119	35.70	3.3	35
SFM-(DETACHED):	75	25.00	3.0	35
TOWNHOUSE:	50	12.41	2.2	35
CONDOMINIUM:	100	18.18	5.5	35
STORMWATER MGMT.:	190	13.97	12.9	40
WATER TOWER:		10.00		
		1.51		
		216.77		

ESTIMATED AVE. DAILY TRAFFIC VOLUMES*:

SINGLE-FAMILY: 9.55 x 350	3,463
SFM-DETACHED: 9.55 x 33	316
TOWNHOUSE: 5.86 x 50	293
CONDOMINIUM: 5.86 x 180	1,055
GROSS # OF VEHICLE TRIPS PER DAY:	4,592

*Data Source Institute of Transportation Engineers, Text Dated 1994

ESTIMATED AVE. DAILY WATER CONSUMPTION:	300 Gal./Unit
ESTIMATED AVE. DAILY SEWAGE FLOW:	300 Gal./Unit

NOTES

1. PROPOSED BUFFER YARDS, WHERE REQUIRED SHALL COMPLY WITH SECTION 16.7 (E).
2. THERE WILL NOT BE ANY COMMERCIAL USES ASSOCIATED WITH THE PROPOSED PUD.
3. THE TOPOGRAPHIC INFORMATION DEPICTED ON THE PLAN WAS PROVIDED BY WHICS AERIAL MAPPING CO., DATED APRIL 14, 1999.
4. THE PLANNING COMMISSION HAS CONFIRMED THAT THE LIMITS OF THE SUBJECT PARCEL ARE ENTIRELY WITHIN THE URBAN GROWTH AREA.
5. PROPOSED SETBACKS (FRONT, REAR, AND SIDE YARD) IN THE CONDOMINIUM SECTION ARE TEN (10) FEET.
6. ROADWAY CROSSINGS SHALL BE REVIEWED BY THE MARYLAND DEPARTMENT OF THE ENVIRONMENT.
7. BEARINGS AND DISTANCES IN AGREEMENT WITH A SURVEY BY FOX & ASSOCIATES, INC.
8. PROPERTY SHOWN HEREON IS NOT WITHIN THE 100-YR FLOOD PLAIN AS SHOWN ON FLOOD INSURANCE RATE MAP No. 240070-0050-B.
9. A TEN (10) FOOT EASEMENT FOR UTILITIES AND DRAINAGE TO BE DEDICATED ALONG INTERIOR OF ALL FRONT LOT LINES.
10. AN EIGHT (8) FOOT EASEMENT FOR UTILITIES AND DRAINAGE TO BE DEDICATED ALONG INTERIOR OF ALL SIDE AND REAR LOT LINES, WITH THE EXCEPTION OF ZERO SETBACK LOT LINES.
11. INTERSECTION IMPROVEMENTS WILL BE REQUIRED AT MT. AETNA ROAD AND ELAIN LANE INTERSECTION, AND THE MT. AETNA AND JERRY DRIVE INTERSECTION TO INCLUDE ACCEL. AND DECEL. LANE CONSTRUCTION.
12. THE CONDOMINIUM AND TOWNHOUSE PORTION OF THIS PROJECT WILL BE A GATED COMMUNITY WITH PRIVATE STREETS MAINTAINED BY THE H.O.A.
13. PROPOSED WALKS WITHIN THE COUNTY RIGHT-OF-WAY MUST BE PORTLAND CEMENT CONCRETE AND MAINTAINED BY THE H.O.A.
14. ALL LANDSCAPE AREAS IN A PARTICULAR PHASE SHALL BE INSTALLED BEFORE ANY SUBSEQUENT PHASES CAN BE STARTED.
15. TOT LOT REQUIREMENTS (280 MULTI-FAMILY UNITS):

18 UNITS:	225 S.F.
262 UNITS @ 12 S.F./UNIT =	3,144 S.F.
280 UNITS	TOTAL = 3,369 S.F.

3,369 S.F./ 280 S.F. = 5 LOTS REQ'D

DEVELOPMENT SCHEDULE

PHASE I (135 DWELLINGS), ACTIVE RECREATION FACILITIES	2004–2006 (3 YEARS)
PHASE II (219 DWELLINGS)	2007–2009 (3 YEARS)
PHASE 3 (835 DWELLINGS)	2010–2013 (4 YEARS)

FOREST EASEMENT AREA

EXIST. STRUCTURES TO BE RAZED

EXIST. FOREST EASEMENT AREA

TYPICAL LOT LAYOUTS

TYPICAL ZERO LOT LINE SINGLE FAMILY LOT
LOTS I-1 TO I-155 AND II-81 TO II-122
3,825 sq. ft.

TYPICAL SINGLE-FAMILY LOT
LOTS I-1 TO I-46, II-1 TO II-36, AND III-1 TO III-74
10,500 sq. ft.

TYPICAL SEMI-DETACHED LOT
LOTS I-87 TO I-118, II-37 TO II-38, AND III-75 TO III-80
7,500 sq. ft.

TYPICAL TOWNHOUSE LOT (W/GARAGE)
LOTS II-39 TO II-120 AND III-123 TO III-140
2,400 sq. ft.

SENSITIVE AREA NOTE

THE STREAM BUFFER SHOWN ON THIS PLAT IS ESTABLISHED PURSUANT TO THE REQUIREMENTS OF THE WASHINGTON COUNTY SUBDIVISION ORDINANCE ARTICLE 14, SECTION 1-19. IN AN EFFORT TO PRESERVE OR IMPROVE WATER QUALITY, THE PERMANENT VEGETATION WITHIN THE BUFFER SHALL BE MAINTAINED OR THE PERMANENT VEGETATIVE GROUND COVER IN ACCORDANCE WITH RURAL OR URBAN BEST MANAGEMENT PRACTICES RECOMMENDED BY THE M.C.S.C.S. NO PERMANENT STRUCTURES SHALL BE PERMITTED WITHIN THE BUFFER. ANY USE WITHIN THE BUFFER EXCEPT THOSE DESIGNATED TO IMPROVE WATER QUALITY OR FLOW AS APPROVED BY THE WASHINGTON COUNTY PLANNING COMMISSION IN ACCORDANCE WITH ALL APPLICABLE REGULATIONS, LAWS AND POLICIES. NO SEPTIC SYSTEM SHALL BE CONSTRUCTED WITHIN THE BUFFER.

TYPICAL SECTION (COLLECTOR STREET)
SASHA BLVD. EXTENSION & JERRY DRIVE
N.T.S.

TYPICAL SECTION (LOCAL STREET)
ALL OTHER STREETS
N.T.S.

PAVEMENT SECTION (COLLECTOR STREET)
SASHA BLVD. EXTENSION & JERRY DRIVE
N.T.S.

PAVEMENT SECTION (LOCAL STREET)
ALL OTHER STREETS
N.T.S.

VICINITY MAP
SCALE: 1" = 2000'
TAX MAP 54, PARCEL 309 & 321
(SUPPORT MAP NO. 4W, MAP PEDIGREE NUMBER 2000011B)

OWNER/DEVELOPER
MINNOOR F. DHADDA
12 WEST WASHINGTON STREET
HAGERSTOWN, MARYLAND 21740
PHONE: (301) 797-7434

REZONING CASE No. RZ-02-006
APPROVED ON 11/19/2002

PRELIMINARY DEVELOPMENT PLAN
BLACK ROCK P.U.D.

SITUATE NORTH OF MOUNT AETNA ROAD
AND WEST OF WHITE HALL ROAD
WASHINGTON COUNTY, MARYLAND

STORM WATER MANAGEMENT EASEMENT AREAS SHOWN HEREON ARE APPROXIMATE AND AREA MAY BE REQUIRED TO INCREASE WITH FINAL STORM WATER MANAGEMENT DESIGN. THE FINAL STORM WATER MANAGEMENT EASEMENT AREA WILL BE DETERMINED BY THE FINAL CHANGE DUE TO THE FINAL DRAINAGE DESIGN AND DRAINAGE EASEMENT REQUIREMENTS.

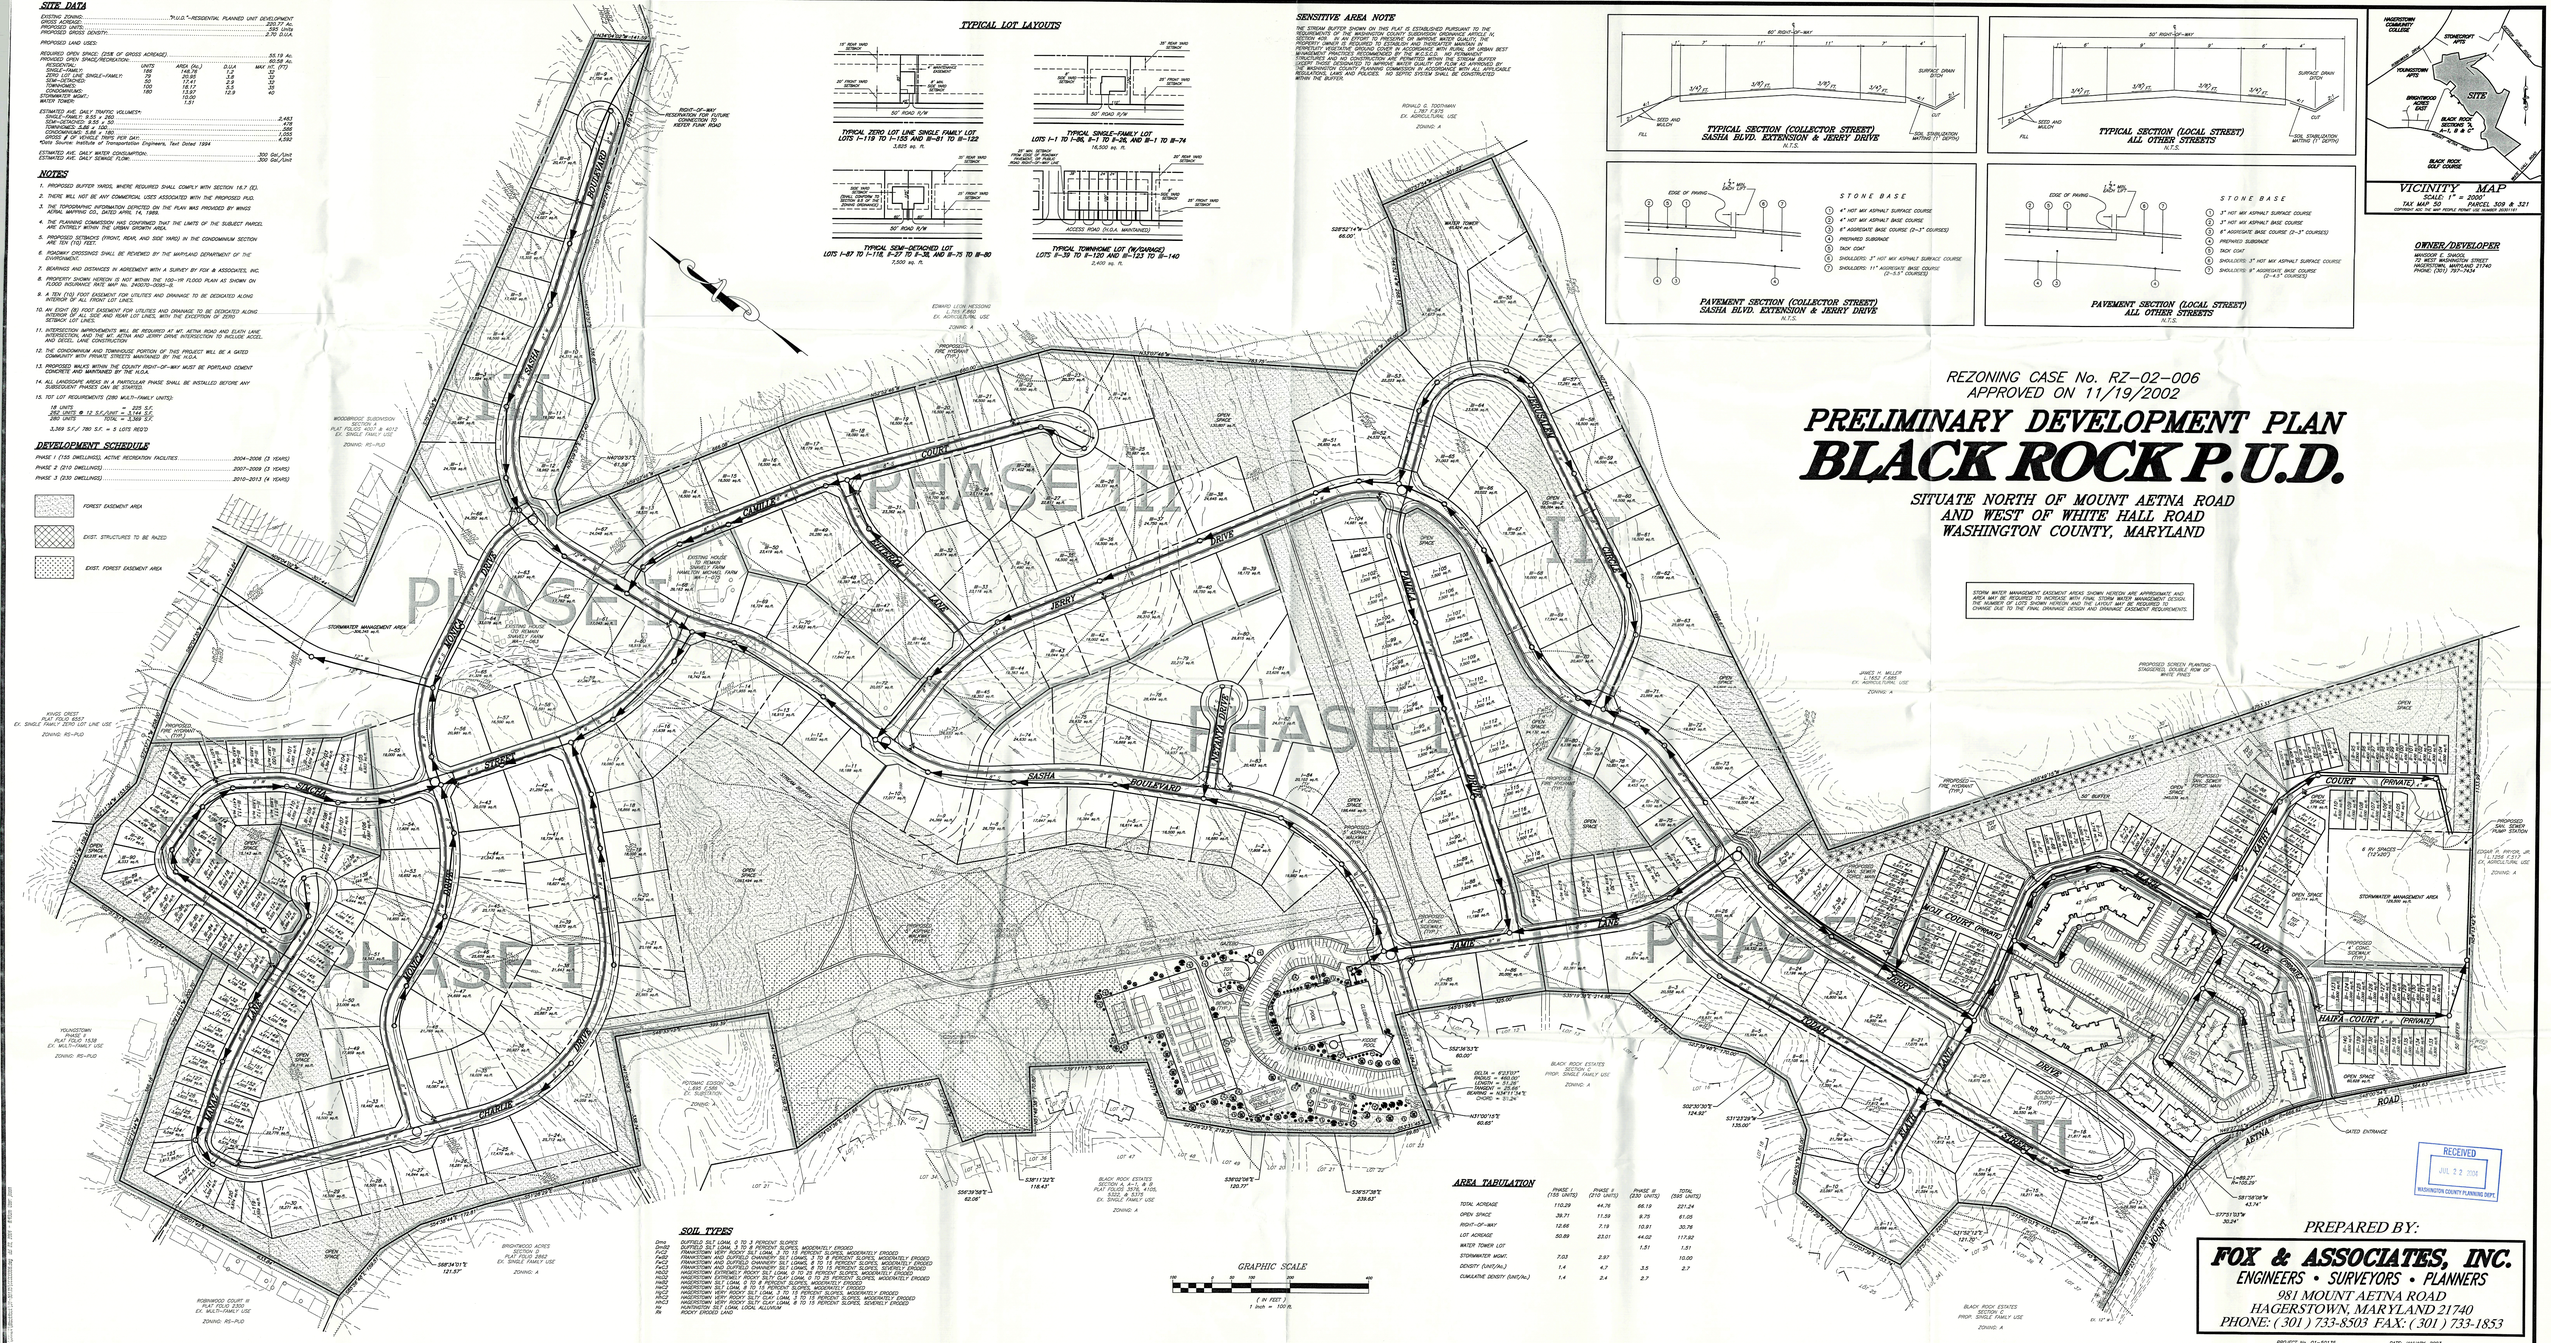

AREA TABULATION

	PHASE I (135 UNITS)	PHASE II (219 UNITS)	PHASE III (835 UNITS)	TOTAL (1389 UNITS)
TOTAL ACREAGE	110.29	44.76	66.19	221.24
OPEN SPACE	39.71	11.59	9.73	61.03
RIGHT-OF-WAY	12.69	7.19	10.91	30.79
LOT ACREAGE	50.89	23.01	44.02	117.92
WATER TOWER LOT			1.51	1.51
STORMWATER MGMT.	7.03	2.97		10.00
DENSITY (UNIT/Ac.)	1.4	4.7	3.5	2.7
CUMULATIVE DENSITY (UNIT/Ac.)	1.4	2.4	2.7	

SOIL TYPES

Symb.	
BnB2	BUFFLEBS SILT LOAM, 0 TO 3 PERCENT SLOPES
FaC2	FRANKSTOWN SILT LOAM, 8 TO 15 PERCENT SLOPES, MODERATELY ERODED
FaD2	FRANKSTOWN VERY ROCKY SILT LOAM, 8 TO 15 PERCENT SLOPES, MODERATELY ERODED
FbE2	FRANKSTOWN AND DUFFIELD CHANNERY SILT LOAMS, 15 TO 35 PERCENT SLOPES, MODERATELY ERODED
FcC2	FRANKSTOWN AND DUFFIELD CHANNERY SILT LOAMS, 8 TO 15 PERCENT SLOPES, MODERATELY ERODED
FcD2	FRANKSTOWN AND DUFFIELD CHANNERY SILT LOAMS, 15 TO 25 PERCENT SLOPES, MODERATELY ERODED
FdE3	FRANKSTOWN EXTREMELY ROCKY SILT LOAM, 15 TO 35 PERCENT SLOPES, SEVERELY ERODED
HaB2	HAGERSTOWN SILT LOAM, 3 TO 8 PERCENT SLOPES, MODERATELY ERODED
HaC2	HAGERSTOWN SILT LOAM, 8 TO 15 PERCENT SLOPES, MODERATELY ERODED
HaD2	HAGERSTOWN SILT LOAM, 15 TO 25 PERCENT SLOPES, MODERATELY ERODED
HbB2	HAGERSTOWN VERY ROCKY SILT LOAM, 3 TO 8 PERCENT SLOPES, MODERATELY ERODED
HbC2	HAGERSTOWN VERY ROCKY SILT LOAM, 8 TO 15 PERCENT SLOPES, MODERATELY ERODED
HcC3	HAGERSTOWN VERY ROCKY SILTY CLAY LOAM, 8 TO 15 PERCENT SLOPES, SEVERELY ERODED
HdD3	HAGERSTOWN VERY ROCKY SILTY CLAY LOAM, 15 TO 25 PERCENT SLOPES, SEVERELY ERODED
Hn	HUNTINGTON SILT LOAM, LOCAL ALLUVIUM
Rk	ROCKY ERODED LAND

GRAPHIC SCALE
(IN FEET)
1 inch = 100 ft.

RECEIVED
JUL 22 2002
WASHINGTON COUNTY PLANNING DEPT.

PREPARED BY:
FOX & ASSOCIATES, INC.
ENGINEERS • SURVEYORS • PLANNERS
981 MOUNT AETNA ROAD
HAGERSTOWN, MARYLAND 21740
PHONE: (301) 733-8503 FAX: (301) 733-1853

PROJECT No. 01-52135 DATE: JANUARY, 2003
DRAWING No. 02-2465 DRAWN BY: LFRITZ